OSKALOOSA INNOVATION PARK (490.07 ACRES)

OSKALOOSA, IOWA - MASTER DEVELOPMENT PLAN
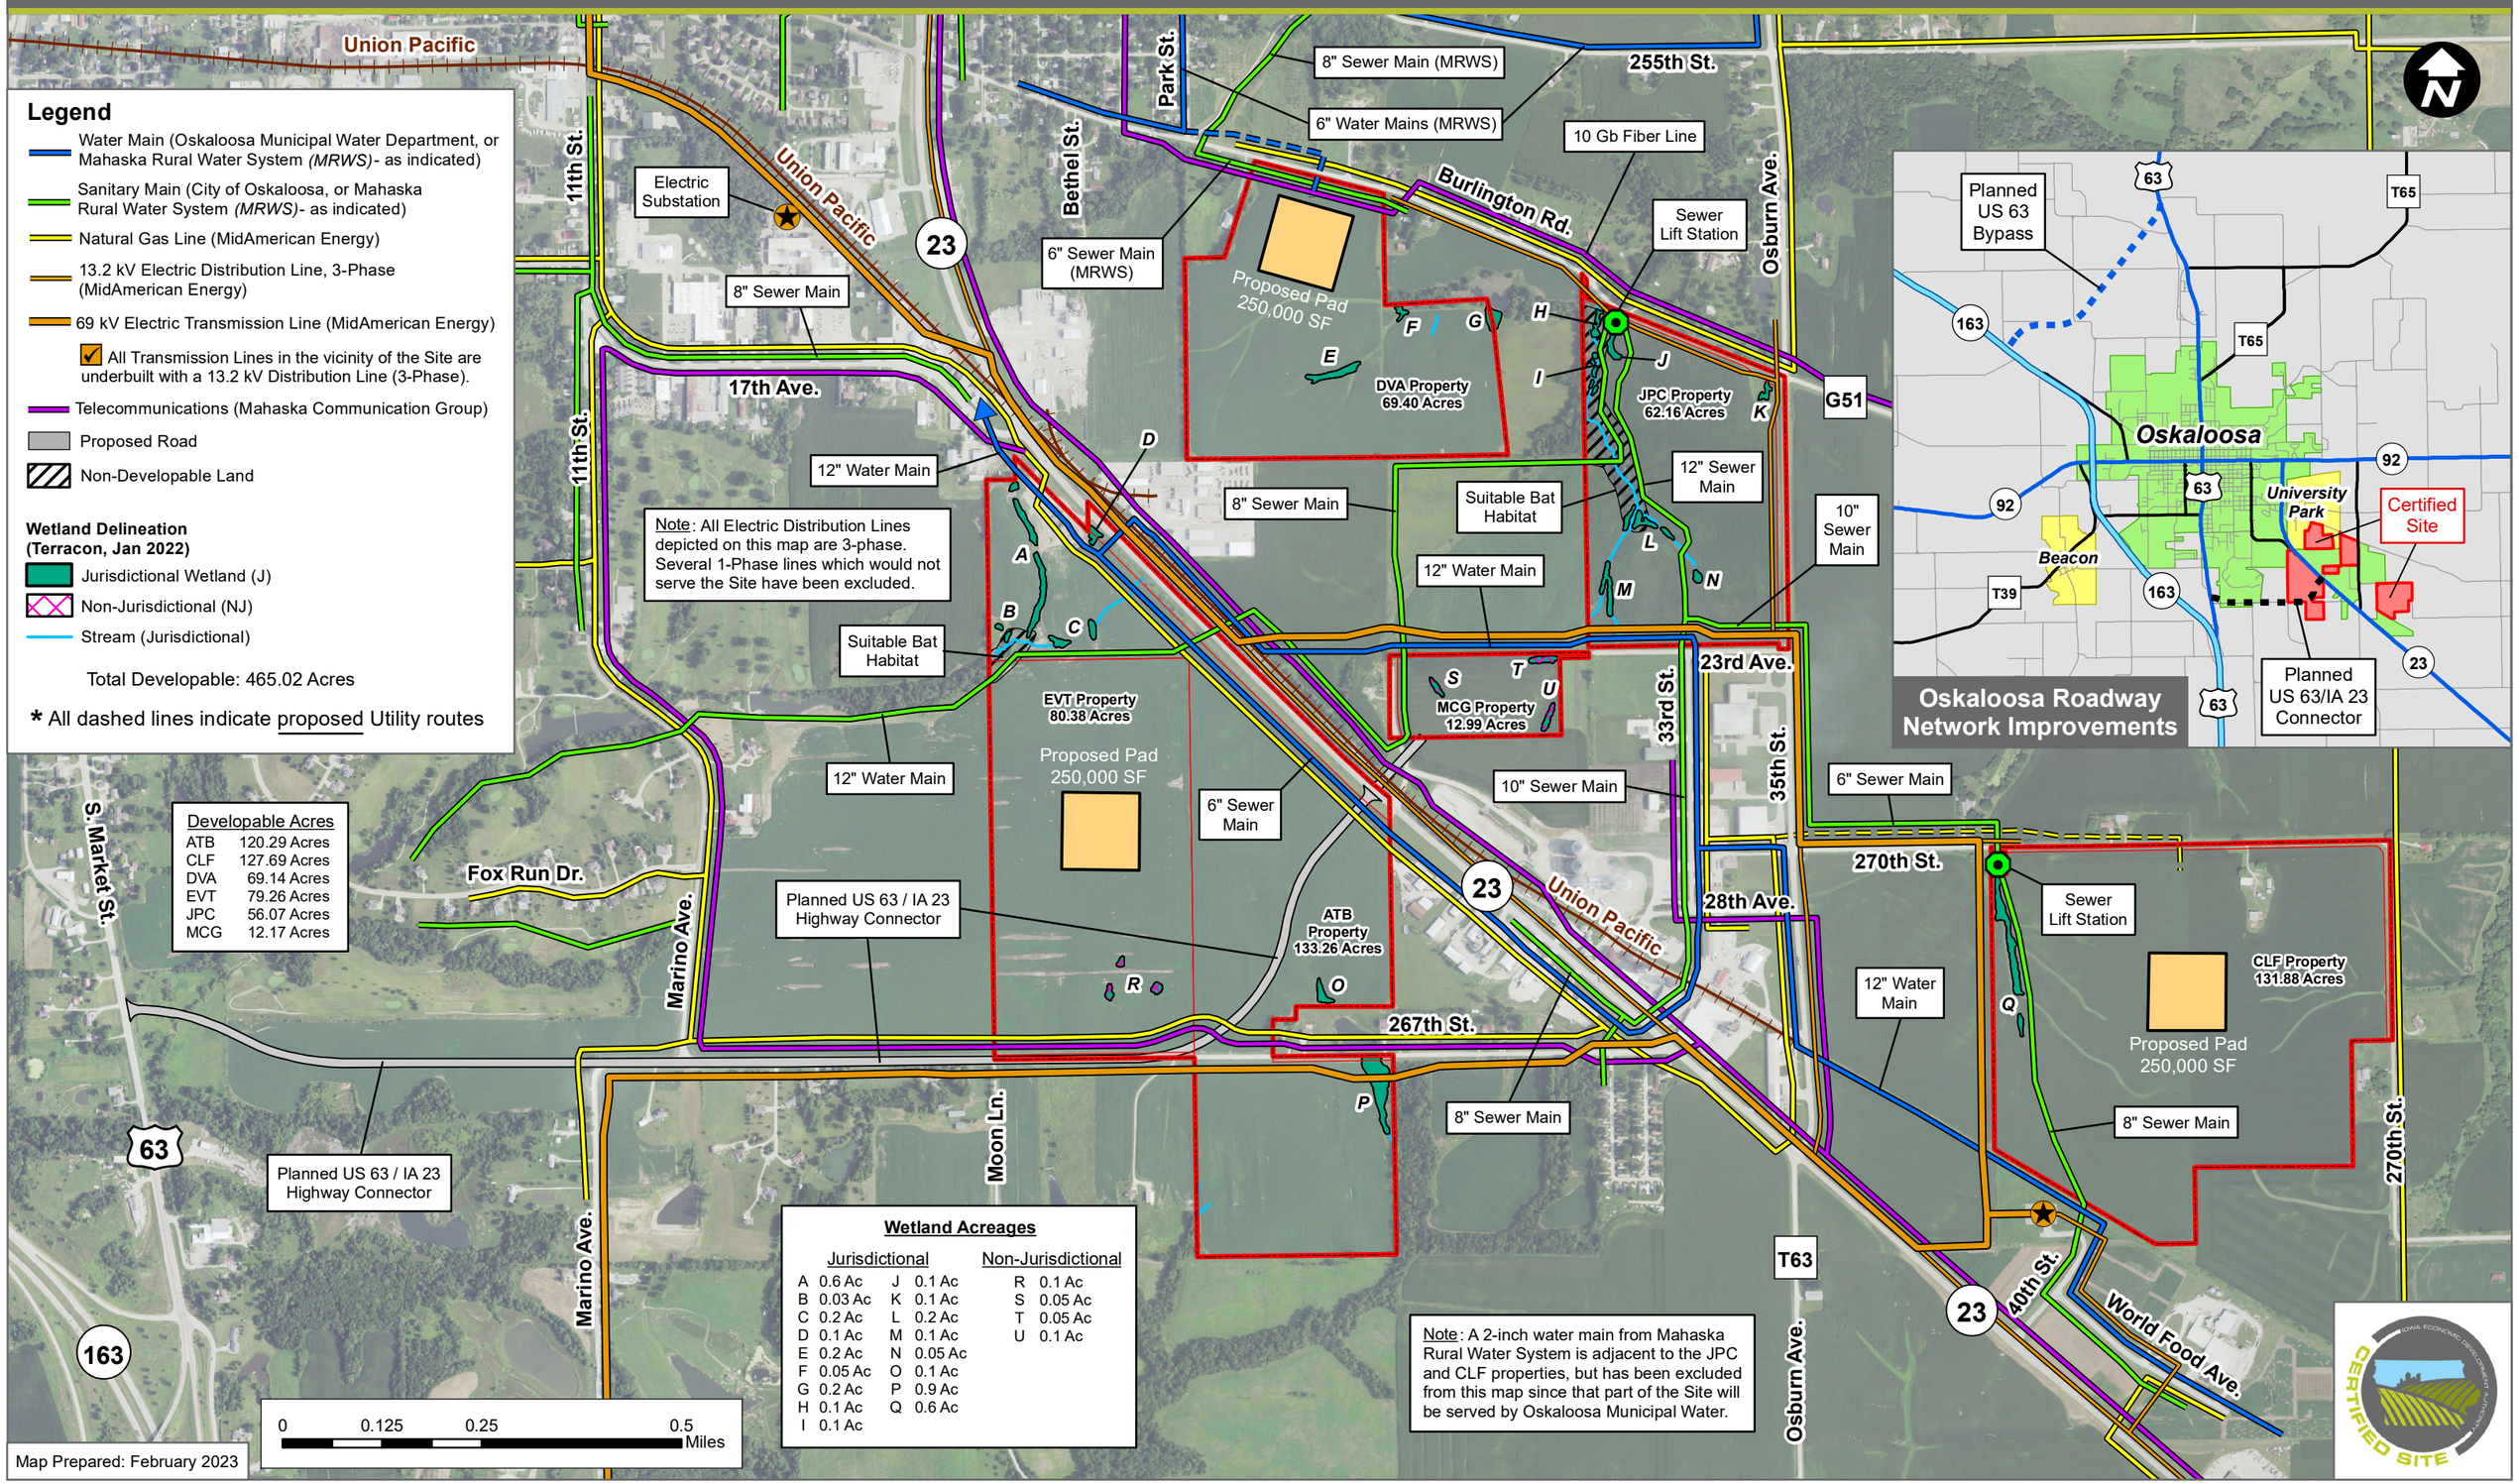
IOWA economic development